WORK NO 01 BEL & HMT LAYOUT

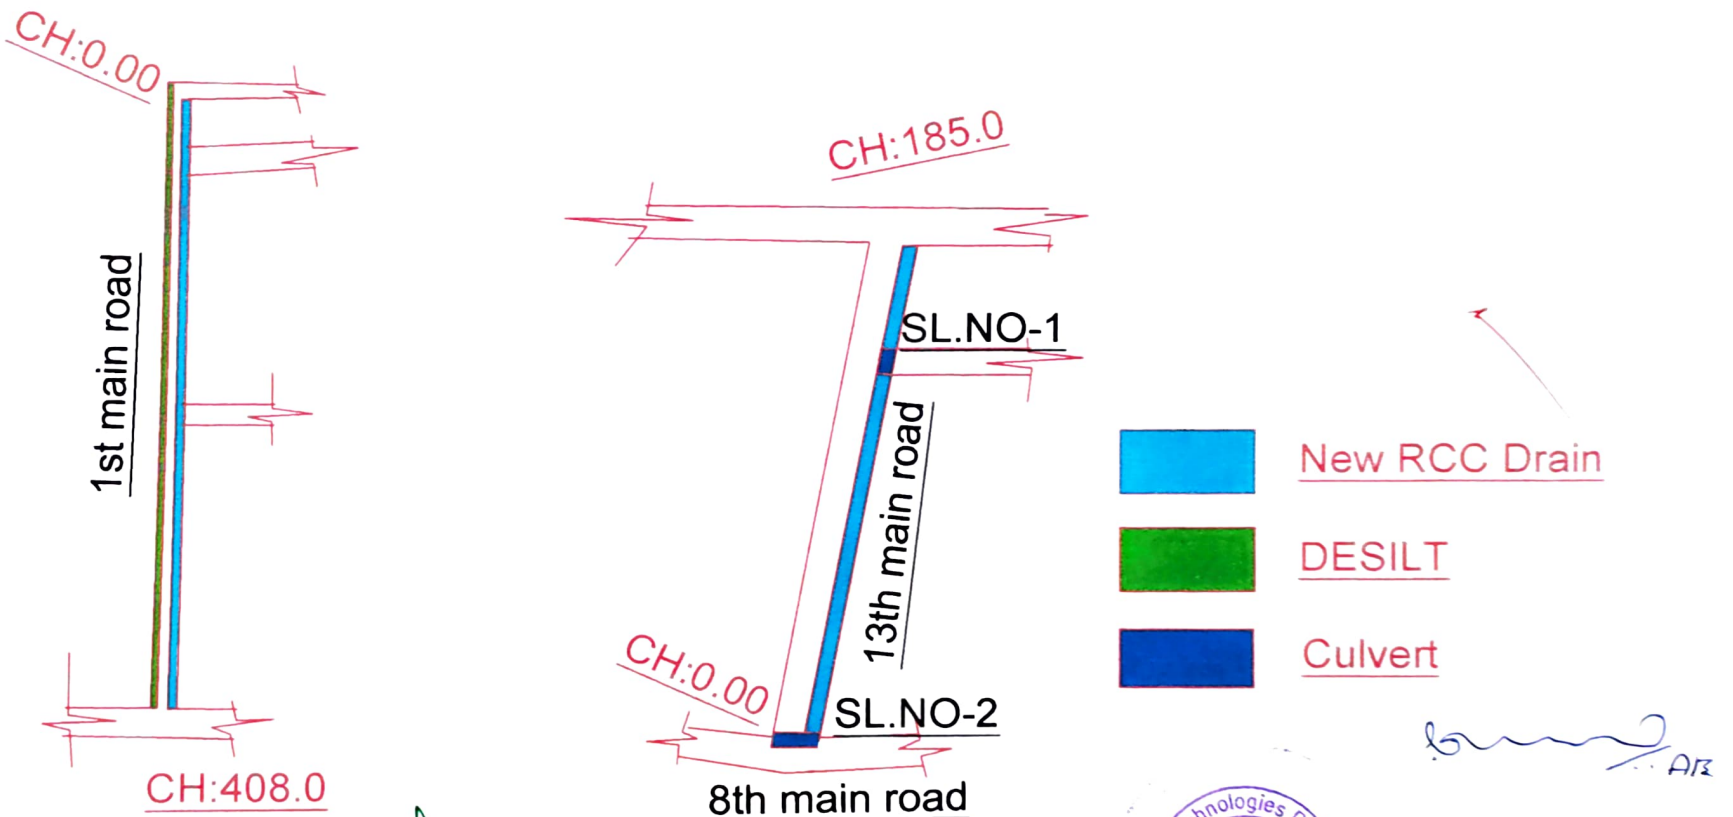

Assistant Engineer
Ward No: 90
BBMP,Bengaluru

Assistant Executive Engineer
Vidyaranyapura Sub Division
BBMP, Bengaluru

Executive Engineer
Byatarayanapura Division
BBMP, Bengaluru

Assistant Executive Engineer
Vidyaranyapura Sub Division
B.B.M.P, Bangalore - 97

PROJECT NAME	DRAWING TITLE		CONSULTANTS
Package-6 Improvements to road and drains in Ward No.90 (Vidyaranyapura)	**Strip plan**	**BRUHAT BENGALURU MAHANAGARA PALIKE**	M/s. Mecadez Core Technologies Private Limited Project Management and Consultancy No 80 Ankitana 14th B Main WOC Road 2nd Stage 2nd Phase Manalakshmipuram Bangalore-560086

WORK NO 06 HMT LAYOUT

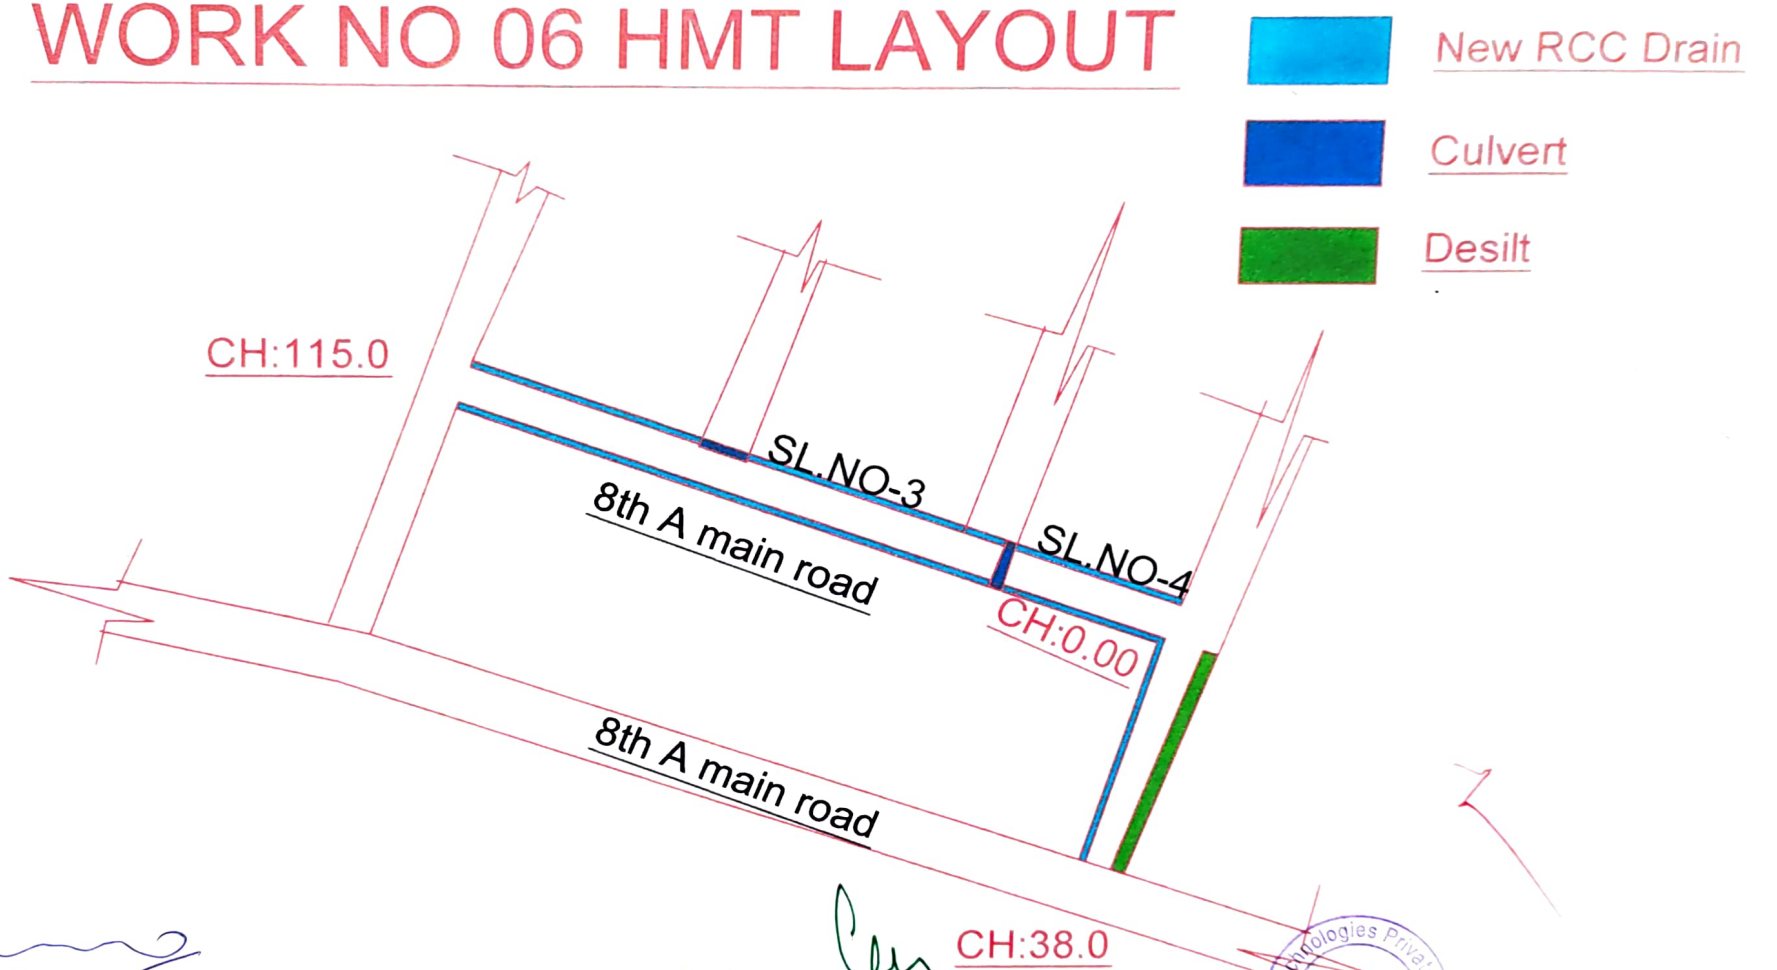

Assistant Engineer
Ward No: 90
BBMP,Bengaluru

Assistant Executive Engineer
Vidyaranyapura Sub Division
BBMP, Bengaluru

Executive Engineer
Byatarayanapura Division
BBMP, Bengaluru

PROJECT NAME	DRAWING TITLE		CONSULTANTS
Package-6 Improvements to road and drains in Ward No.90 (Vidyaranyapura)	**Strip plan**	**BRUHAT BENGALURU MAHANAGARA PALIKE**	M/s. Mecadez Core Technologies Private Limited Project Management and Conultancy No 80 Ankeitana 14th B Main WOC Road 2nd Stage 2nd Phase Mahalakshmipuram , Bangalore-560086

WORK NO 10 DURGA LAYOUT

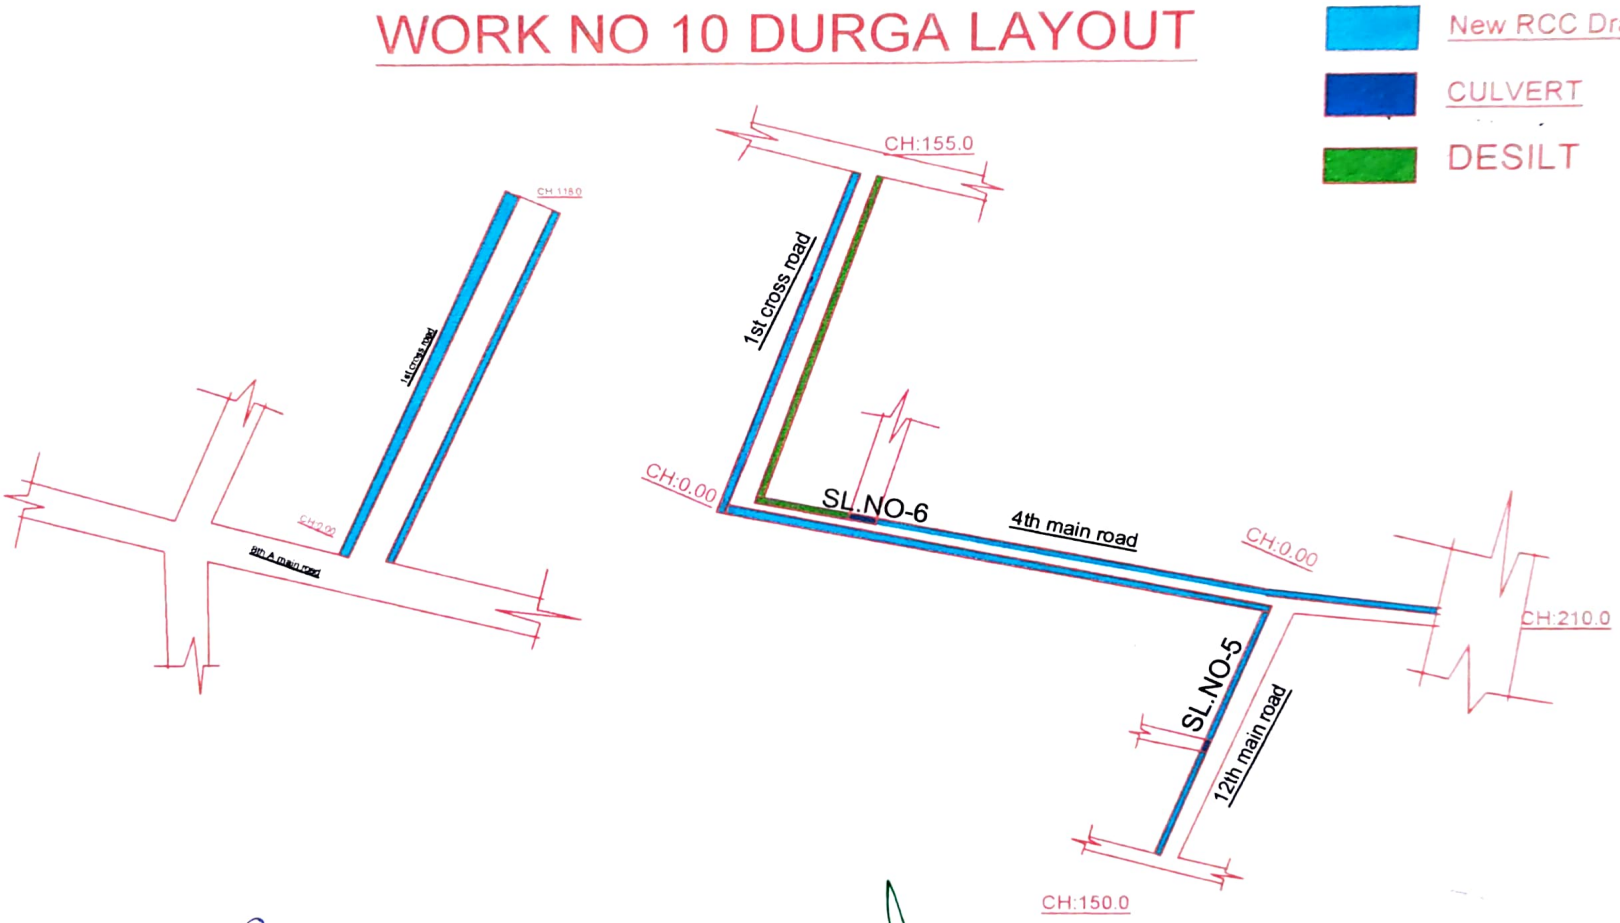

Assistant Engineer
Ward No: 90
BBMP,Bengaluru

Assistant Executive Engineer
Vidyaranyapura Sub Division
BBMP, Bengaluru

Assistant Executive Engineer
Vidyaranyapura Sub Division
B.B.M.P, Bangalore - 97

Executive Engineer
Byatarayanapura Division
BBMP, Bengaluru

PROJECT NAME	DRAWING TITLE		CONSULTANTS
Package-6 Improvements to road and drains in Ward No.90 (Vidyaranyapura)	**Strip plan**	**BRUHAT BENGALURU MAHANAGARA PALIKE**	M/s. Mecadez Core Technologies Private Limited **Project Management and Conultancy** No 80 Aniketana 14th'B' Main WOC Road 2nd Stage 2nd Phase Mahalakshmipuram , Bangalore-560086.

WORK NO 14 DEFENCE LAYOUT

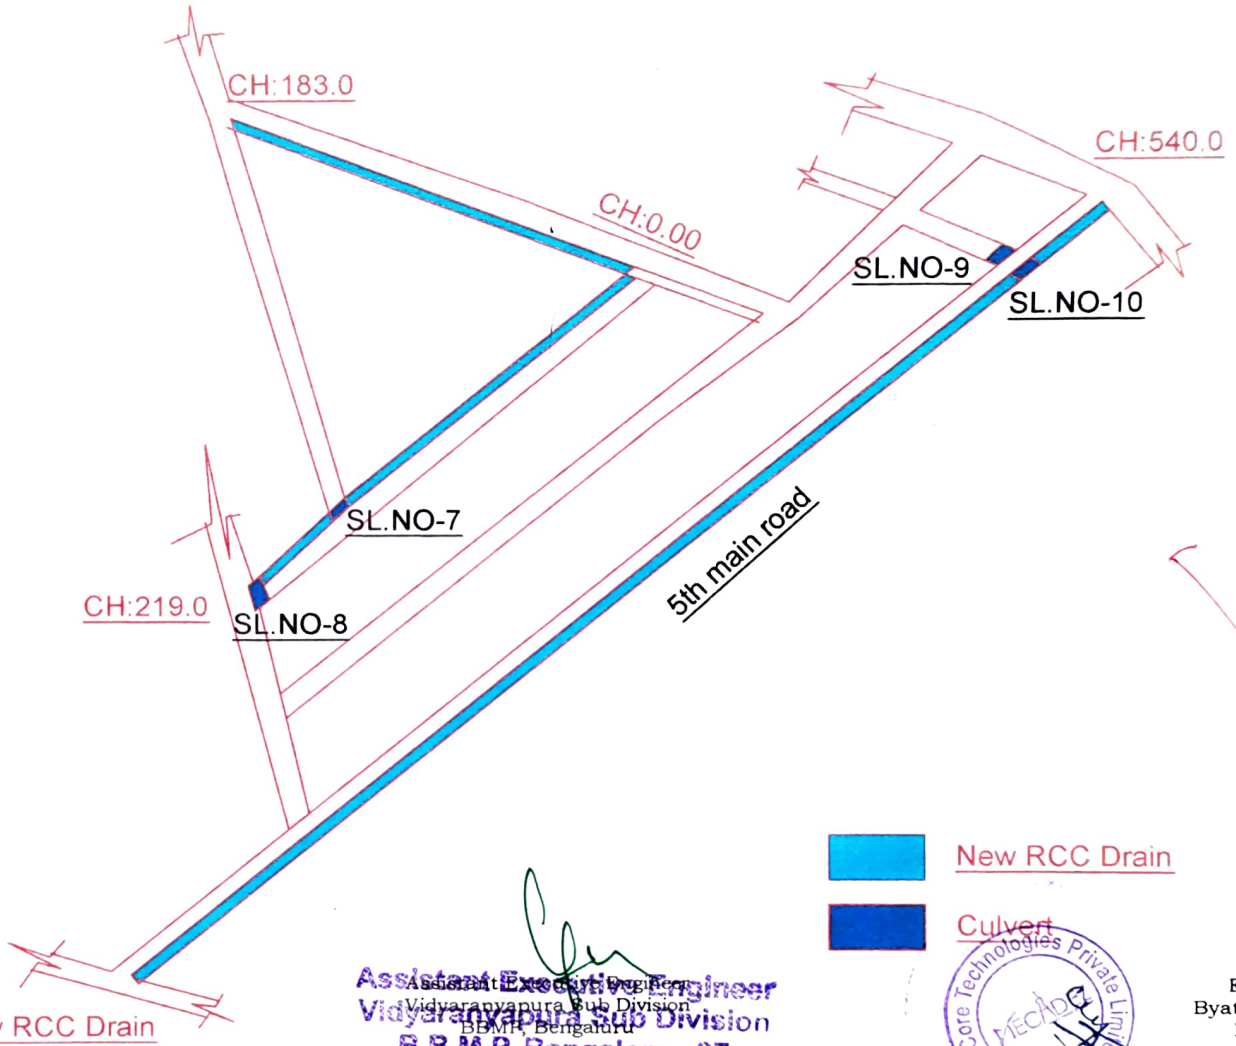

Assistant Engineer
Ward No: 90
BBMP,Bengaluru

Assistant Executive Engineer
Vidyaranyapura Sub Division
BBMP, Bengaluru

Assistant Executive Engineer
Vidyaranyapura Sub Division
B.B.M.P, Bangalore - 97

Executive Engineer
Byatarayanapura Division
BBMP, Bengaluru

PROJECT NAME	DRAWING TITLE		CONSULTANTS
Package-6 Improvements to road and drains in Ward No.90 (Vidyaranyapura)	**Strip plan**	**BRUHAT BENGALURU MAHANAGARA PALIKE**	M/s. Mecadez Core Technologies Private Limited **Project Management and Conultancy** No 80 Aniketana 14th'B' Main WOC Road 2nd Stage ,2nd Phase Mahalakshmipuram , Bangalore-560086